SANDERSON CONCRETE INC.
www.sandersonconcrete.ca
12665 116 Ave Surrey,BC V3V 3S6 Ph. 604-580-4108 toll free 800-671-8882 FAX.604-580-411 info@sandersonconcrete.com

PROJECT DESCRIPTION:

STAIR STRINGER

DRAWN BY: V. TOSHANOVA	SCALE:
	DATE:
APPROVED BY:	DWG NO:
	REV DATE:

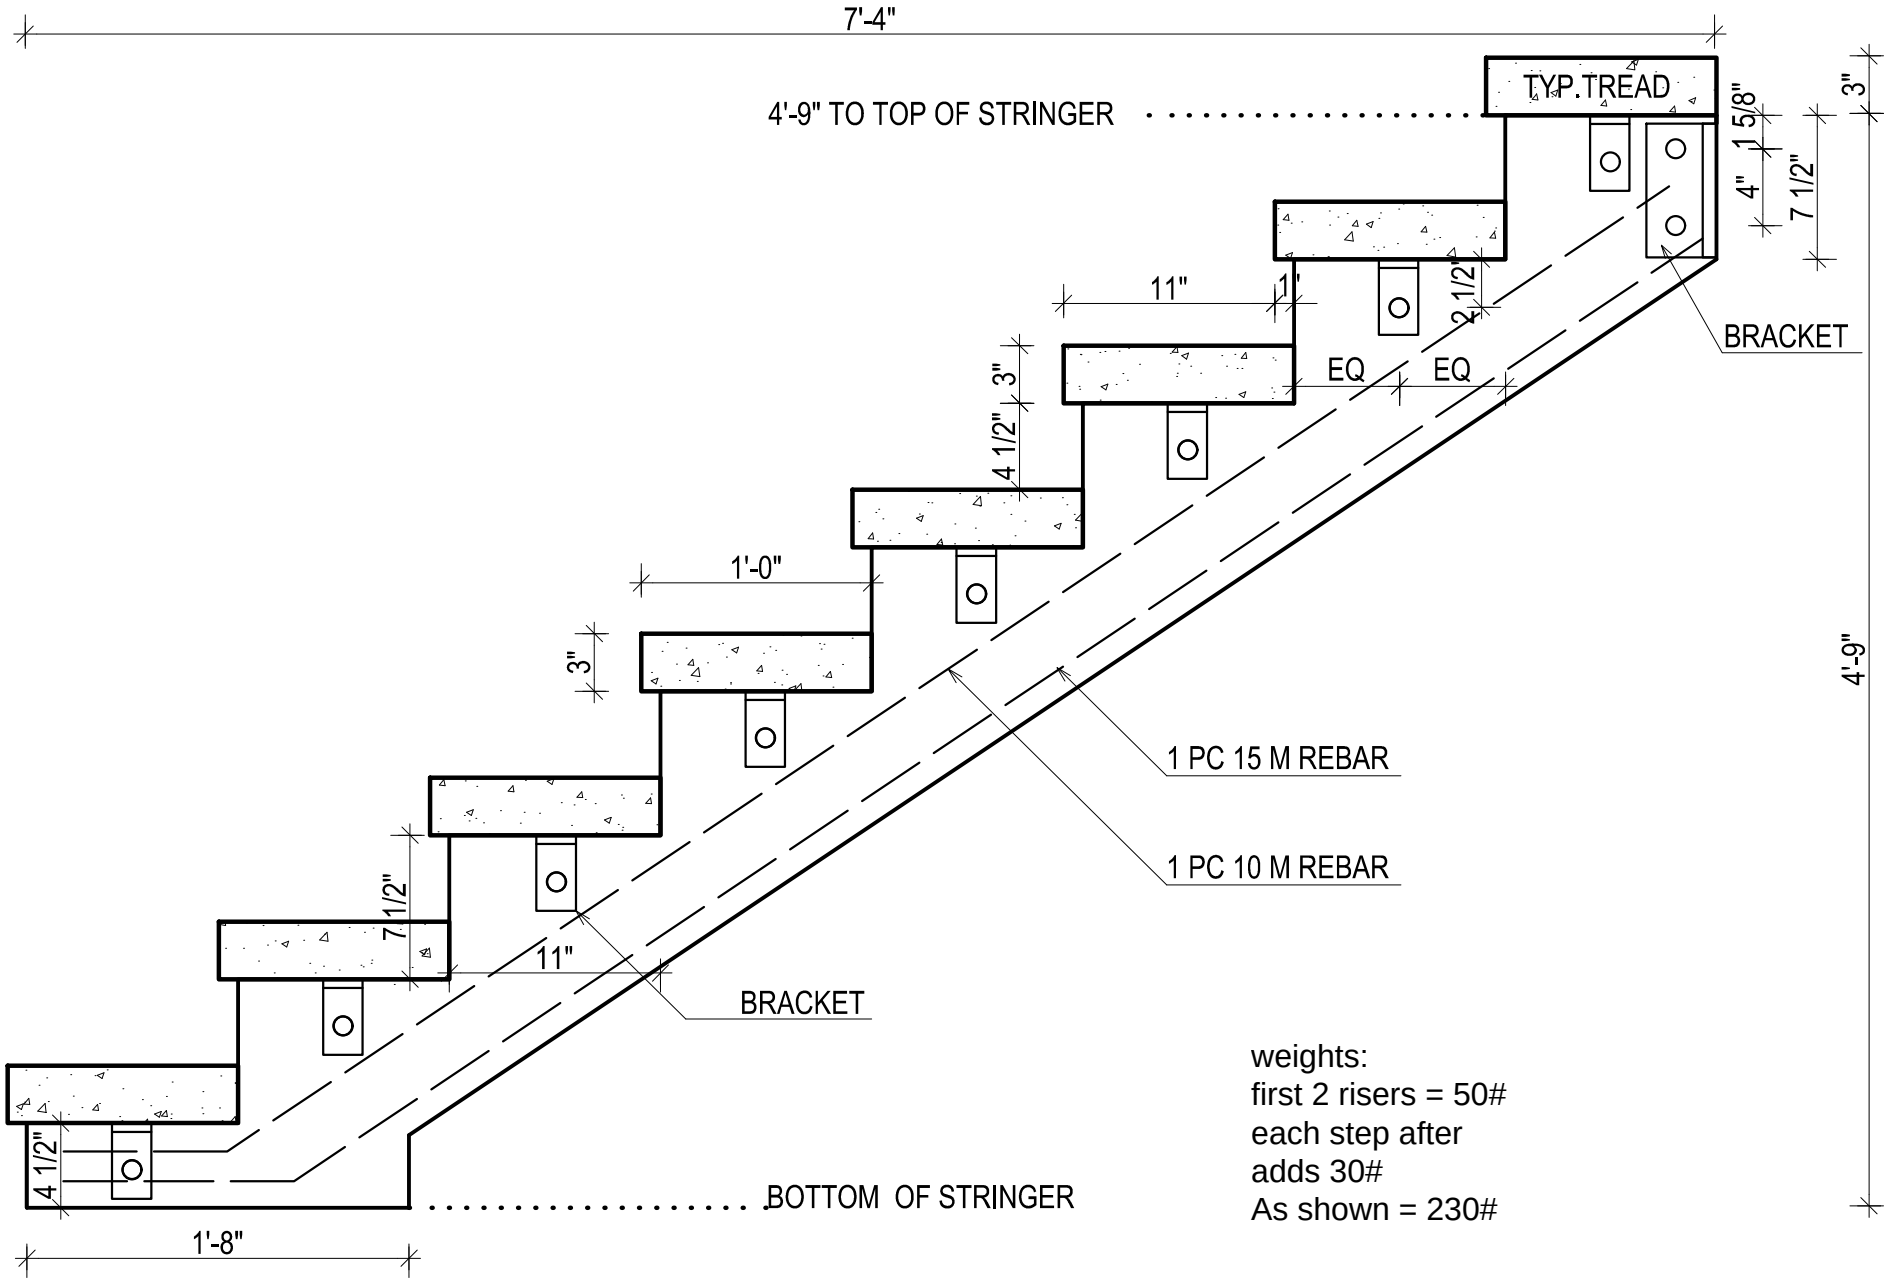

weights:
first 2 risers = 50#
each step after
adds 30#
As shown = 230#